DocuSign Envelope ID: 958E1E38-F944-4908-9D42-0F803B1B79C5

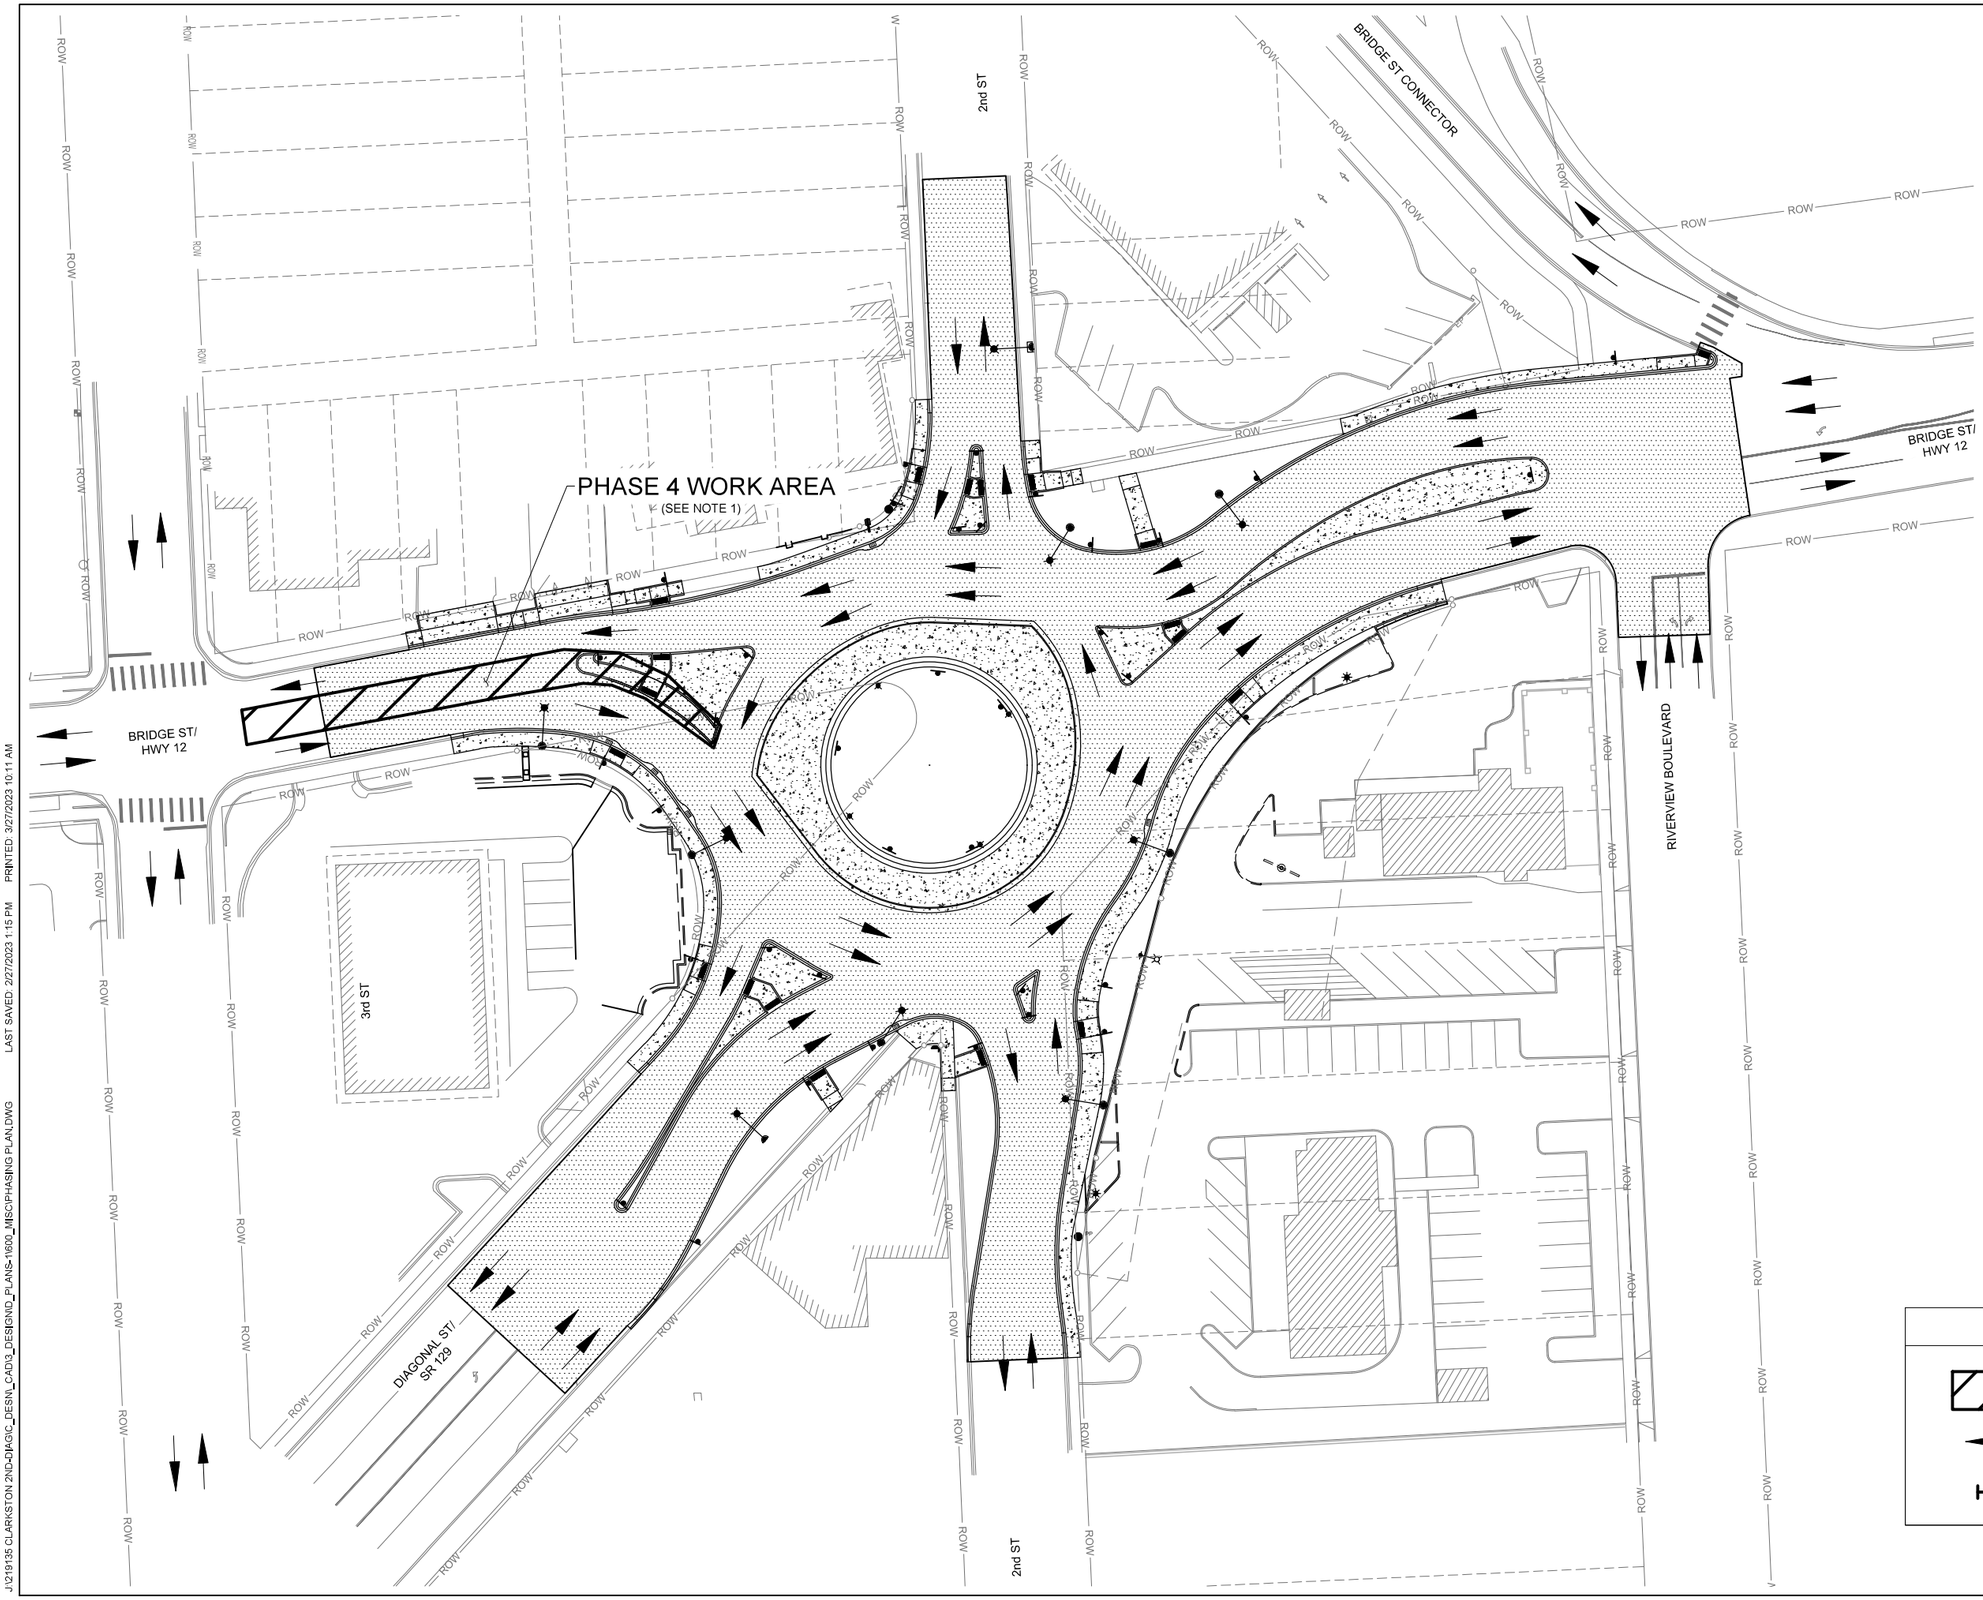

0 30 60

GENERAL SHEET NOTES

1. SEE SHEET C-696 TEMPORARY TRAFFIC CONTROL FOR MIDDLE LANE CLOSURE WITH THREE LANES
2. NORMAL ROUNDABOUT OPERATION WITH SIGNING, PAVEMENT MARKINGS, AND LIGHTING IN PLACE

LEGEND

- WORK AREA
- TRAFFIC DIRECTION INDICATOR
- TYPE III BARRICADE

KELLER ASSOCIATES
733 5th Street #A
Clarkston, WA 99403
(509) 295-6095

CHARLES SCOTT LINIA
STATE OF WASHINGTON
PROFESSIONAL ENGINEER
3/29/2023

NO.	REVISIONS	DATE

This document or any part thereof in detail or design concept is the personal property of Keller Associates, Inc, and shall not be copied in any form without the written authorization of Keller Associates, Inc.

City of Clarkston

BRIDGE ST / DIAGONAL ST / 2ND ST
INTERSECTION IMPROVEMENTS

CONSTRUCTION PHASING PLAN
SHEET 4

DRAWN: AG CHECK: SL

VERIFY SCALE: Scales based on 22"x34" prints.
1-1/2 Inches

PROJECT NO. 219135
PAGE

SHEET NO. C-693

J:\219135 CLARKSTON 2ND-DIAGIC_DESIN_CAD\3_DESIGIND_PLANS-11600_MISC\PHASING PLAN.DWG LAST SAVED: 2/27/2023 1:15 PM PRINTED: 3/27/2023 10:11 AM